Plat Book 163 Pg 10

PARTITION KEY	LEGEND
DEMISING PARTITIONS 2 HR. RATED LOAD BEARING MASONRY WALL (UL#905 TYPE D-2 NEW 1 HOUR RATED DEMISING WALL (UL#U465 SIMILAR) NEW 1 HOUR RATED CORRIDOR WALL (UL#U465 SIMILAR) EXTERIOR WALL PARTITIONS NEW LOAD BEARING MASONRY VENEER WALL ULW U356 (TYPICAL EXTERIOR WALL AT ADDITION UNITS 145, 146) MASONRY AT EXTERIOR NEW NON-LOAD BEARING STUCCO VENEER WALL ULW U356 (TYPICAL EXTERIOR WALL AT COURTYARD) MASONRY VENEER AT INTERIOR (SEE SECTION) NEW LOAD BEARING STUCCO VENEER WALL ULW U356 (TYPICAL AT ENTRY VESTIBULES AT COURTYARD)	CE COMMON ELEMENT LCE LIMITED COMMON ELEMENT

STATE OF GEORGIA
JEFFREY RICHARD DALTON
CERTIFIED NO. 8177
REGISTERED ARCHITECT

ROW HOUSE inc.
ARCHITECTS
195 ARIZONA AVENUE
SUITE LW-2
atlanta, georgia
3 0 3 0 7
T 404.378.3828
F 404.378.3827

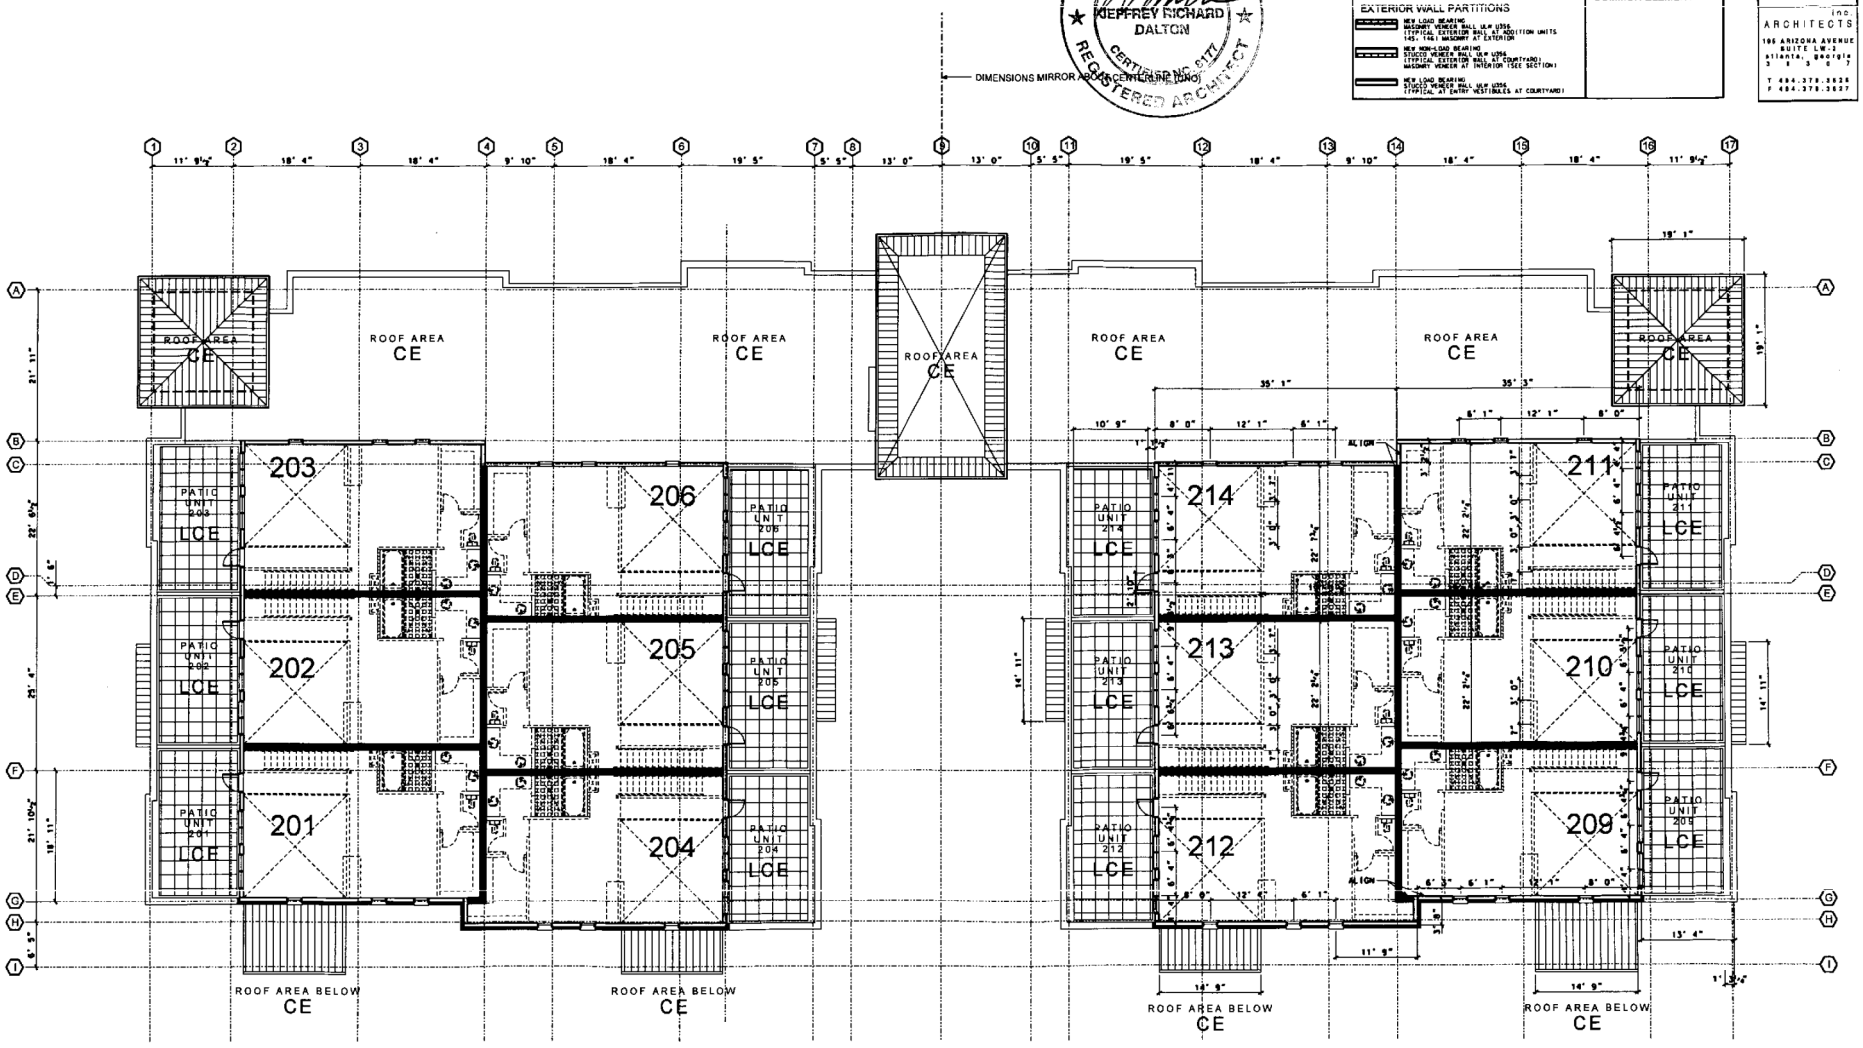

REVISIONS

PROJECT
SUTHERLAND PLACE LOFTS, A CONDOMINIUM
302 SUTHERLAND TERRACE NE
ATLANTA, GA 30307
CITY OF ATLANTA, DEKALB COUNTY GEORGIA

SHEET TITLE
FLOOR LEVEL 3
MEZZANINE
SCALE 1/16" = 1' 0"

DATE
FEBRUARY 6, 2006
SHEET NUMBER
C1.3

© ROWHOUSE ARCHITECTS, INC.

PLOT FILE

https://search.gsccca.org/Imaging/HTML5Viewer.aspx?id=2091243&key1=163&key2=4&county=44&countyname=DEKALB&userid=407857&appid=28 7/12